Boylston Street Mixed Use Project
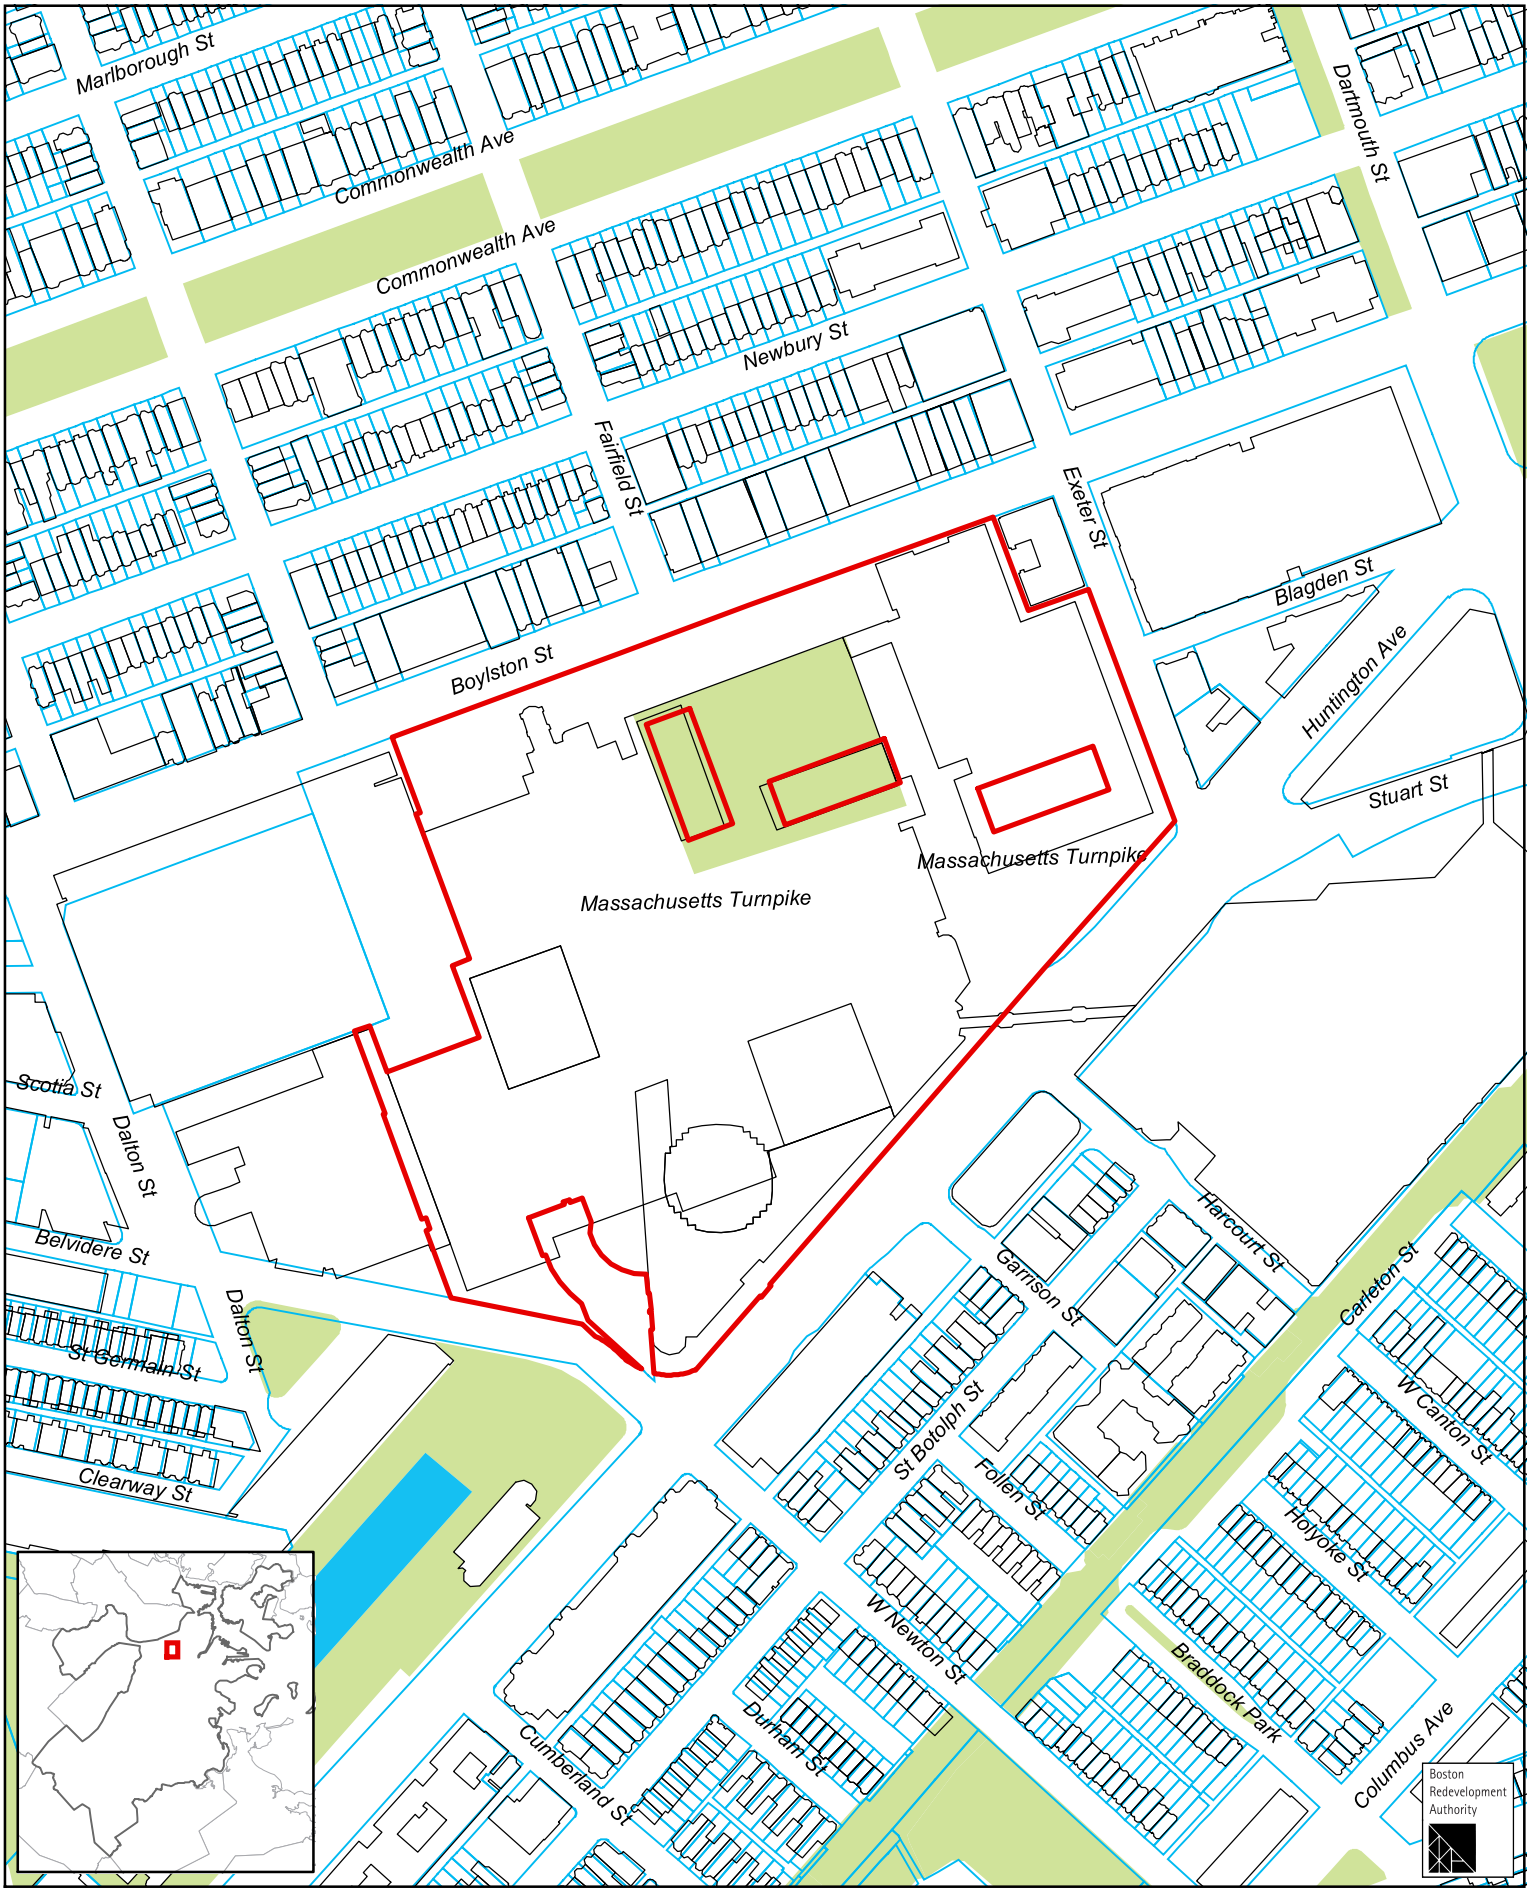
1:3,600