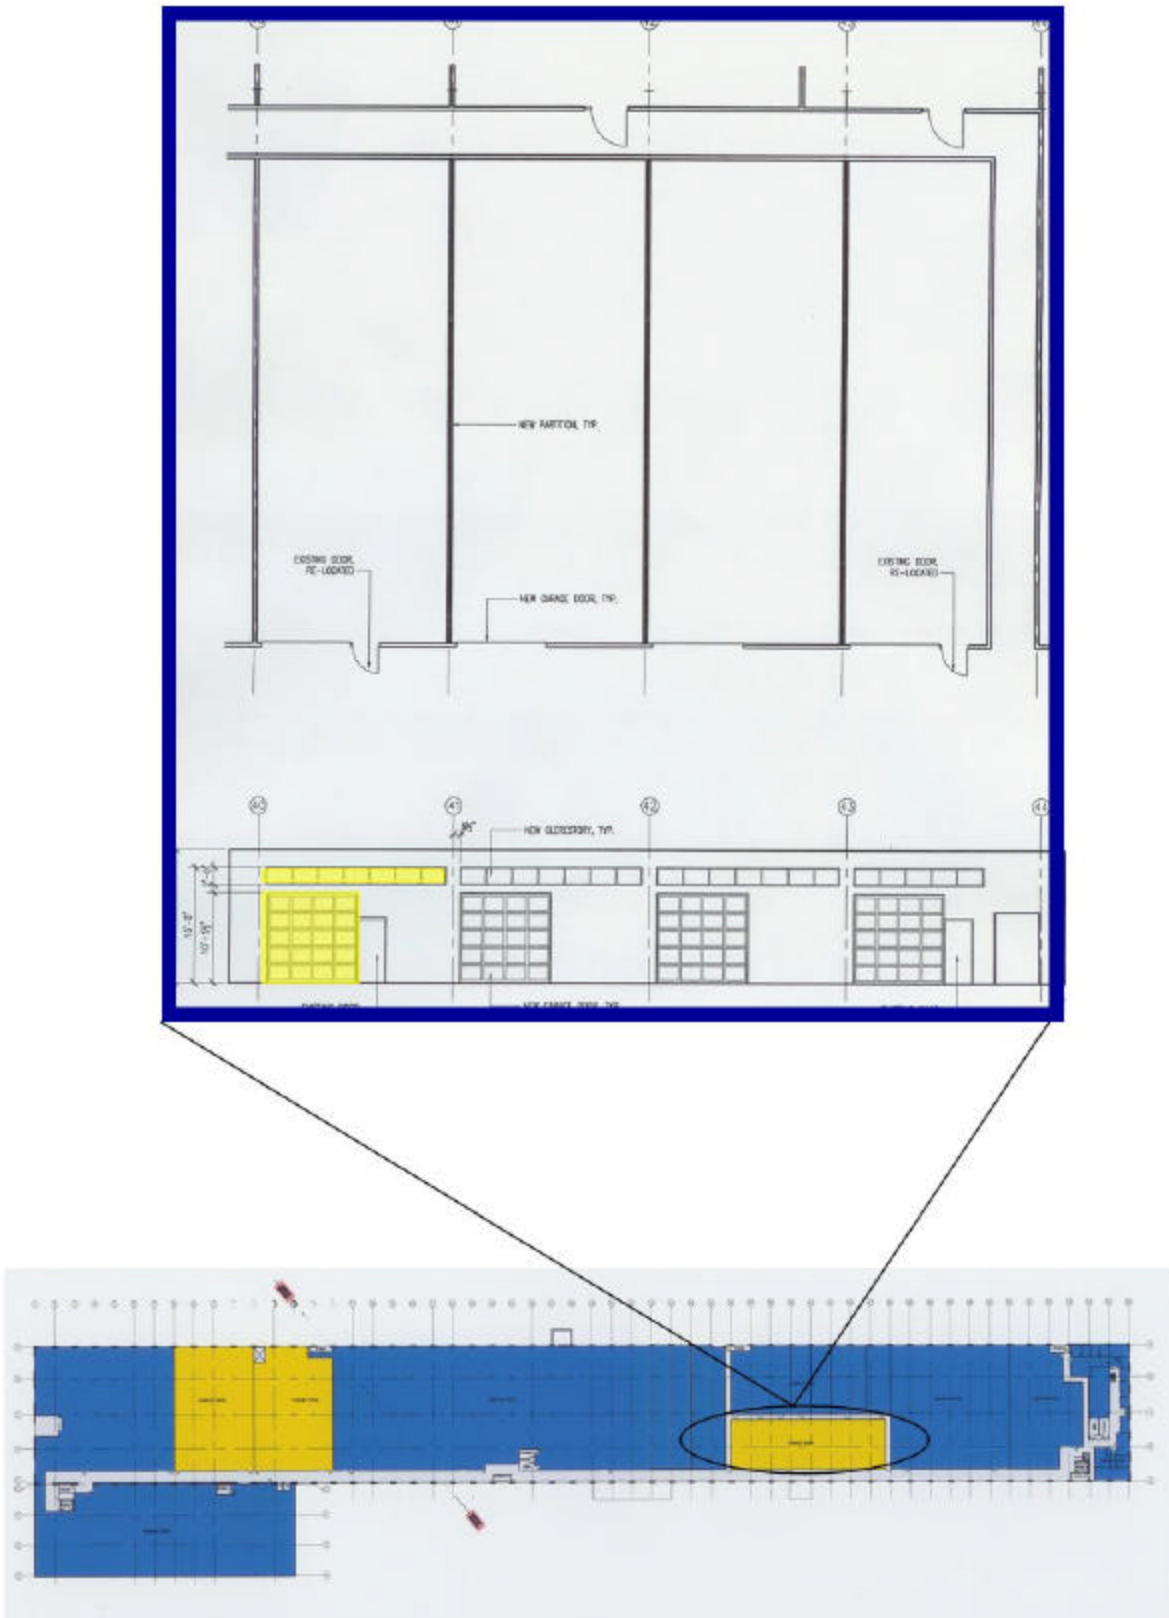
NEW PARTITION, TYP.
EXISTING DOOR, RE-LOCATED
NEW GARAGE DOOR, TYP.
EXISTING DOOR, RE-LOCATED
NEW CLERESTORY, TYP.