DOOR SCHEDULE

DOOR NUMBER	TYPE	WIDTH	HEIGHT	THICKNESS	MATERIAL	JAMB DATA LOCATION	REMARKS
BASEMENT							
D1	NEW	3'-0"	6'-6"	1 3/4"	GLASS B LABEL WOOD	DETAIL 1 DWG A-4	
D2	NEW	3'-0"	7'-0"	1 3/4"	Do	Do	INSTALL 8"x14" MTL LOUVER
D3	NEW	3'-0"	7'-0"	1 3/4"	Do	Do	Do
D4	NEW	3'-0"	7'-0"	1 3/4"	Do	Do	
D5	NEW	4'-0"	7'0	1 3/4"	GLASS B LABEL MTL	DETAIL 7 DWG A-4	INSTALL FIRE PROOF STEEL INSULATION BETWEEN DOORS
D6	NEW	4'-0"	7'-0"	1 3/4"	Do	Do	Do
D7	NEW	3'-0"	7'-0"	1 3/4"	GLASS A LABEL MTL	Do	
D8	NEW	2'-3'-6"	7'-0"	1 3/4"	GLASS B LABEL MTL	Do	
D9	NEW	2'-3'-0"	7'-0"	1 3/4"	GLASS B LABEL WOOD	DETAIL 1, DWG A-4	
D10	EXIST	3'-0"	7'-0"	1 3/4"	EXIST B LABEL WOOD	——	REMOVE W.L.ST. HARDWARE INSTALL AND APPROVED
D11	EXIST	3'-0"	6'-10"	2"	EXIST A LABEL MTL	——	INSTALL NEW CLOSER ON EXIST. GLASS LABEL MTL DOOR RETAIN GLASS THICKNESS
D12	NEW	3'-6"	7'-0"	1 3/4"	GLASS B LABEL WOOD	DETAIL 1, DWG A-4	
D13	NEW	3'-0"	7'-0"	1 3/4"	Do	Do	
D14	NEW	2'-8"	6'-8"	1 3/4"	Do	Do	
D15	NEW	2'-8"	6'-8"	1 3/4"	Do	Do	
D16	NEW	3'-6"	6'-8"	1 3/4"	Do	DETAIL 1 DWG A-4	INSTALL 1/4" WIRE GLASS
D17	NEW	2'-8"	6'-8"	1 3/4"	Do	Do	

DOOR SCHEDULE

DOOR NUMBER	TYPE	WIDTH	HEIGHT	THICKNESS	MATERIAL	JAMB DATA LOCATION	REMARKS
FIRST FLOOR							
D100	NEW	4'-0"	7'-0"	1 3/4"	GLASS B LABEL MTL	DETAIL 7, DWG A-4	
D101	NEW	3'-0"	7'-0"	1 3/4"	GLASS B LABEL WOOD	DETAIL 1 DWG A-4	
D102	NEW	3'-0"	7'-0"	1 3/4"	Do	Do	
D103	NEW	3'-6"	7'-0"	1 3/4"	Do	Do	
D104	NEW	3'-0"	7'-0"	1 3/4"	Do	Do	
D105	NEW	4'-0"	7'-0"	1 3/4"	GLASS B LABEL MTL	DETAIL 7 DWG A-4	INSTALL FIRE PROOF STEEL INSULATION BETWEEN DOOR & SIDE
D106	NEW	4'-0"	7'-0"	1 3/4"	Do	Do	Do
D107	NEW	3'-6"	7'-0"	1 3/4"	GLASS B LABEL WOOD	DETAIL 1, DWG A-4	
D108	NEW	3'-6"	7'-0"	1 3/4"	Do	Do	
D109	NEW	3'-6"	7'-0"	1 3/4"	Do	Do	
D110	EXIST.	3'-0"	7'-0"	1 3/4"	——	——	INSTALL SELF CLOSER
D111	NEW	3'-0"	7'-0"	1 3/4"	GLASS B LABEL WOOD	DETAIL 1, DWG A-4	
D112	NEW	3'-6"	7'-0"	1 3/4"	Do	Do	INSTALL NEW PANIC HARDWARE
D113	NEW	4'-0"	7'-0"	1 3/4"	GLASS B LABEL METAL	DETAIL 5 DWG A-4	
D114	NEW	2'4'-0"	7'-0"	1 3/4"	GLASS B LABEL MTL	DETAIL 7 DWG A-4	
D115	EXIST.	2'-5'-0"	3'-2 1/2"	2 1/2"	——	——	INSTALL APPROVED HARDWARE
D116	NEW	3'-6"	7'-0"	1 3/4"	GLASS B LABEL WOOD	DETAIL 1 DWG A-4	
D117	NEW	3'-6"	7'-0"	1 3/4"	Do	Do	
D118	NEW	3'-6"	7'-0"	1 3/4"	Do	Do	
D119	NEW	3'-0"	7'-0"	1 3/4"	Do	Do	
D120	NEW	3'-0"	7'-0"	1 3/4"	Do	Do	
D121	NEW	3'-6"	7'-0"	1 3/4"	Do	Do	INSTALL 1/4" WIRE GLASS
D122	NEW	4'-0"	6'-8"	1 3/4"	GLASS B LABEL MTL	DETAIL 5 DWG A-4	
D123	NEW	3'-6"	7'-0"	1 3/4"	GLASS B LABEL WOOD	DETAIL 1 DWG A-4	

DOOR SCHEDULE

DOOR NUMBER	TYPE	WIDTH	HEIGHT	THICKNESS	MATERIAL	JAMB DATA LOCATION	REMARKS
FIRST FLOOR							
D124	NEW	3'-6"	7'-0"	1 3/4"	GLASS B LABEL WOOD	DETAIL 1, DWG A-4	
D125	NEW	3'-6"	7'-0"	1 3/4"	Do	Do	
D126	NEW	3'-6"	7'-0"	1 3/4"	Do	Do	
D127	NEW	3'-6"	7'-0"	1 3/4"	Do	Do	
D128	NEW	3'-6"	7'-0"	1 3/4"	Do	Do	
D129	NEW	2'-3'-0"	7'-0"	1 3/4"	Do	Do	
D130	NEW	3'-0"	7'-0"	1 3/4"	Do	Do	
D131	NEW	3'-0"	7'-0"	1 3/4"	Do	Do	
D132	NEW	4'-0"	7'-0"	1 3/4"	GLASS B LABEL MTL	DETAIL 5 DWG A-4	
D133	NEW	3'-0"	7'-0"	1 3/4"	GLASS B LABEL WOOD	DETAIL 1 DWG A-4	
D134	NEW	3'-0"	7'-0"	1 3/4"	Do	Do	
D135	NEW	3'-0"	7'-0"	1 3/4"	Do	Do	
D136	NEW	3'-0"	7'-0"	1 3/4"	Do	Do	
SECOND FLOOR							
D200	NEW	3'-0"	7'-0"	1 3/4"	GLASS B LABEL WOOD	DETAIL 1, DWG A-4	INSTALL 16 GA SHEET METAL OVER GLASS PANEL
D201	NEW	3'-0"	7'-0"	1 3/4"	Do	Do	
D202	NEW	2'2'-6"	7'-0"	1 3/4"	Do	Do	
D203	EXIST.	2'-8"-8"	7'-0"	1 3/4"	——	——	INSTALL 18 GA SHEET MTL ON STAIRCASE SIDE
D204	NEW	3'-0"	7'-0"	1 3/4"	GLASS B LABEL WOOD	DETAIL 1, DWG A-4	Do
D205	NEW	3'-0"	7'-0"	1 3/4"	Do	Do	Do
D206	EXIST.	3'-0"	7'-0"	1 3/4"	——	——	Do
D207	EXIST.	3'-0"	7'-0"	1 3/4"	——	——	Do
D208	EXIST.	2'-2'-8"	7'-0"	1 3/4"	——	D&J 2 ON A-4	REVERSE EXIST. SWING. INSTALL 18 GA SHEET MTL ON STAIRCASE SIDE
D209	EXIST.	2'-2'-8"	7'-0"	1 3/4"	——	——	INSTALL 18 GA SHEET MTL ON STAIRCASE SIDE

DOOR SCHEDULE

DOOR NUMBER	TYPE	WIDTH	HEIGHT	THICKNESS	MATERIAL	JAMB DATA LOCATION	REMARKS
D210	EXIST.	3'-0"	7'-0"	1 3/4"	——	——	INSTALL 18 GA SHEET METAL ON STAIRCASE SIDE
D211	EXIST.	3'-0"	7'-0"	1 3/4"	——	——	Do
D212	NEW	3'-0"	7'-0"	1 3/4"	GLASS B LABEL WOOD	DETAIL 1, DWG A-4	
D213	NEW	2'-2'-8"	7'-0"	1 3/4"	Do	Do	
D214	NEW	2'-2'-6"	7'-0"	1 3/4"	Do	Do	
D215	NEW	3'-6"	7'-0"	1 3/4"	Do	Do	
D216	NEW	3'-0"	7'-0"	1 3/4"	Do	Do	INSTALL 1/4" WIRE GLASS

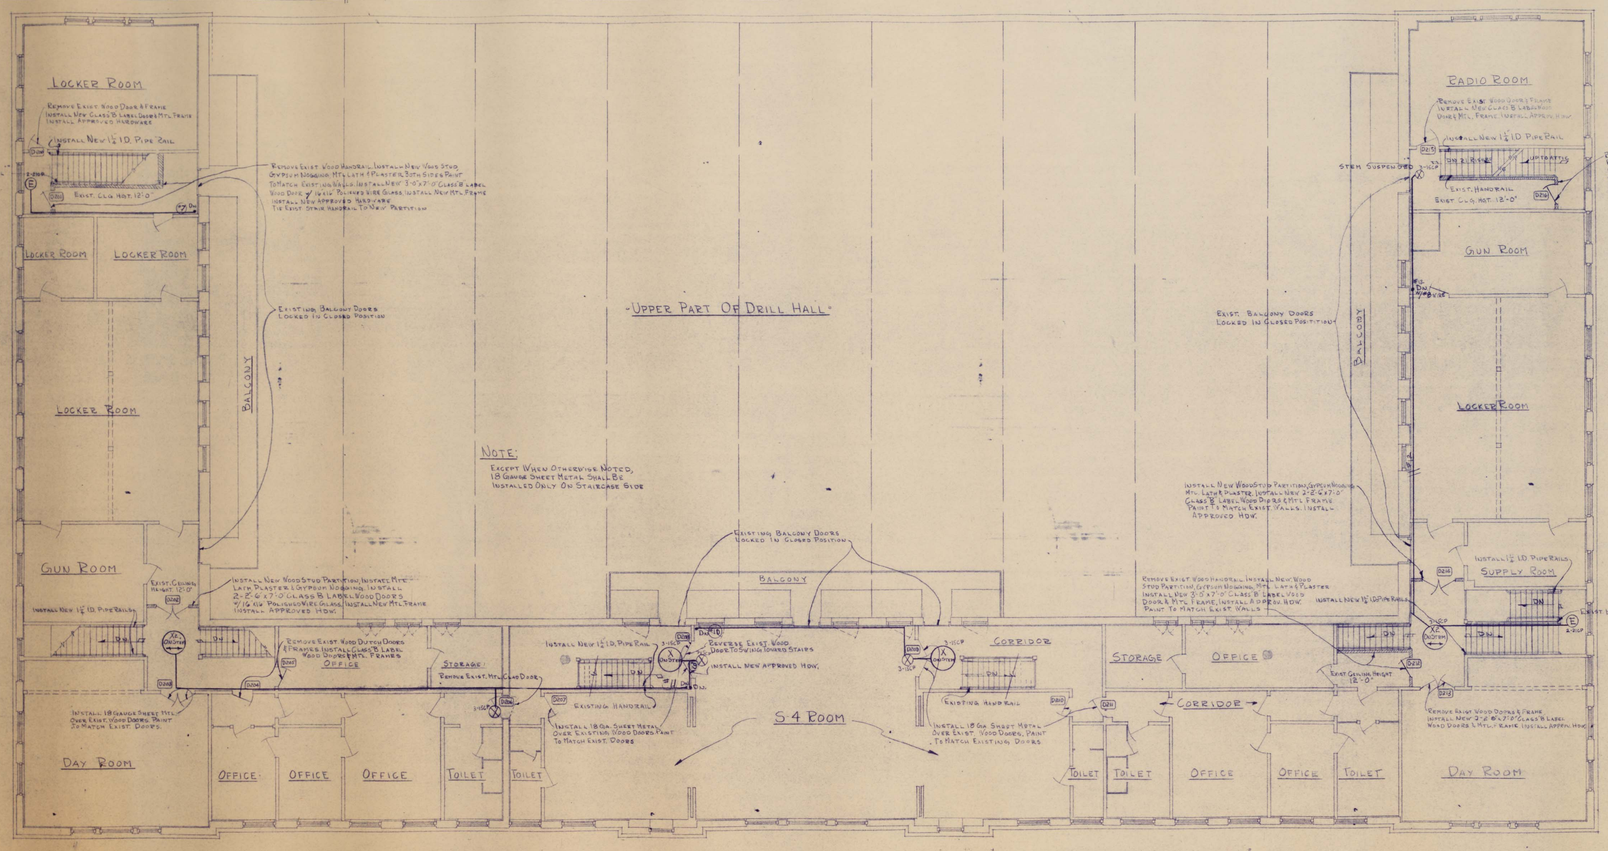

SECOND FLOOR PLAN

SCALE 1/8" = 1'-0"

PROJECT A-801 FIRE PROTECTION IMPROVEMENTS
CHARLESTOWN ARMORY CONTRACT NO. 20

THE COMMONWEALTH OF MASSACHUSETTS
DIVISION OF BUILDING CONSTRUCTION

SECOND FLOOR PLAN & DOOR SCHEDULE — PLAN NO. A-3

FRANK R. MASIELLO, JR. & ASSOCIATES
ARCHITECTS WORCESTER

RPM — Scale AS NOTED
Date