1-30-01

STANDARD MAST ARM STREET NAME SIGN

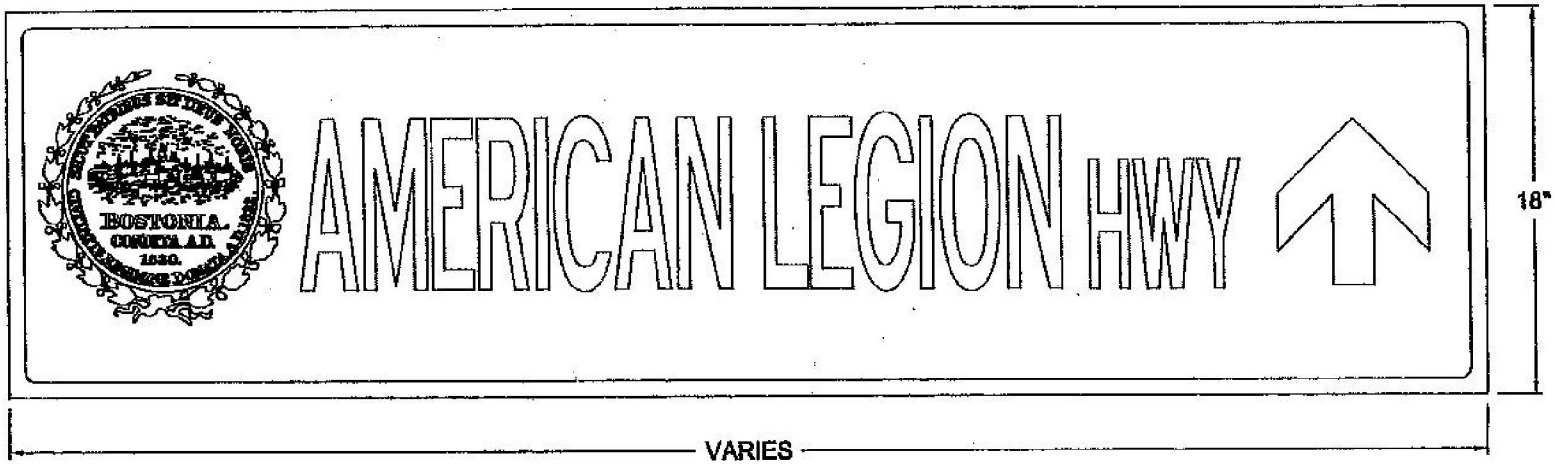

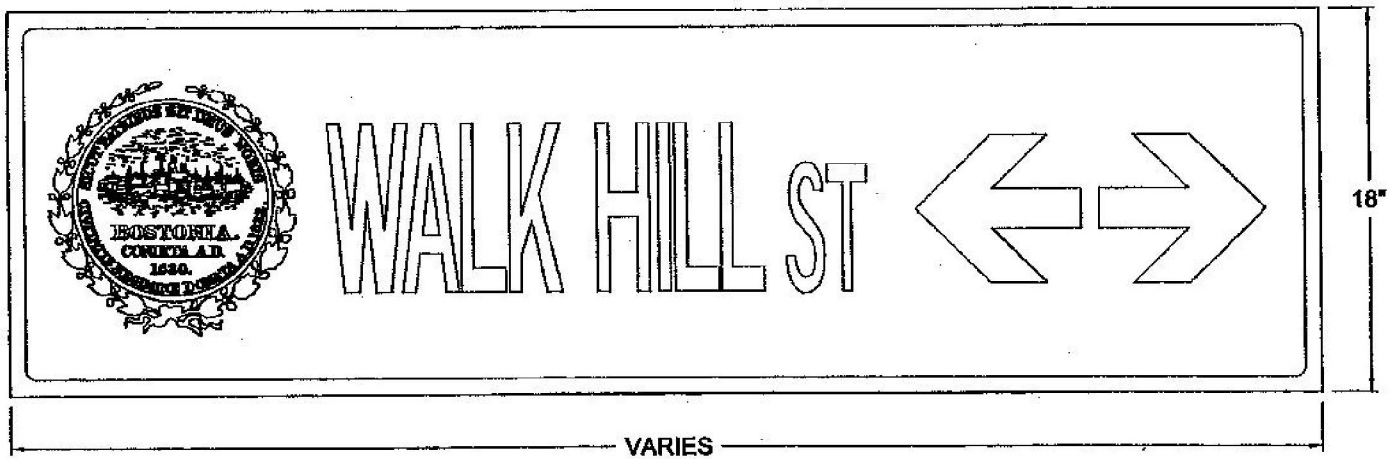

Specifications:
Street name sign must conform to the most recent written specification of the Boston Transportation Department, entitled "Street Name Sign & Specifications, Fabrication and Installation for Mastarm Mountings".

Note:
Caution must be taken not to install directional arrows in a manner that would encourage a conflicting or illegal traffic movement (i.e. installation at one way streets)

#A50