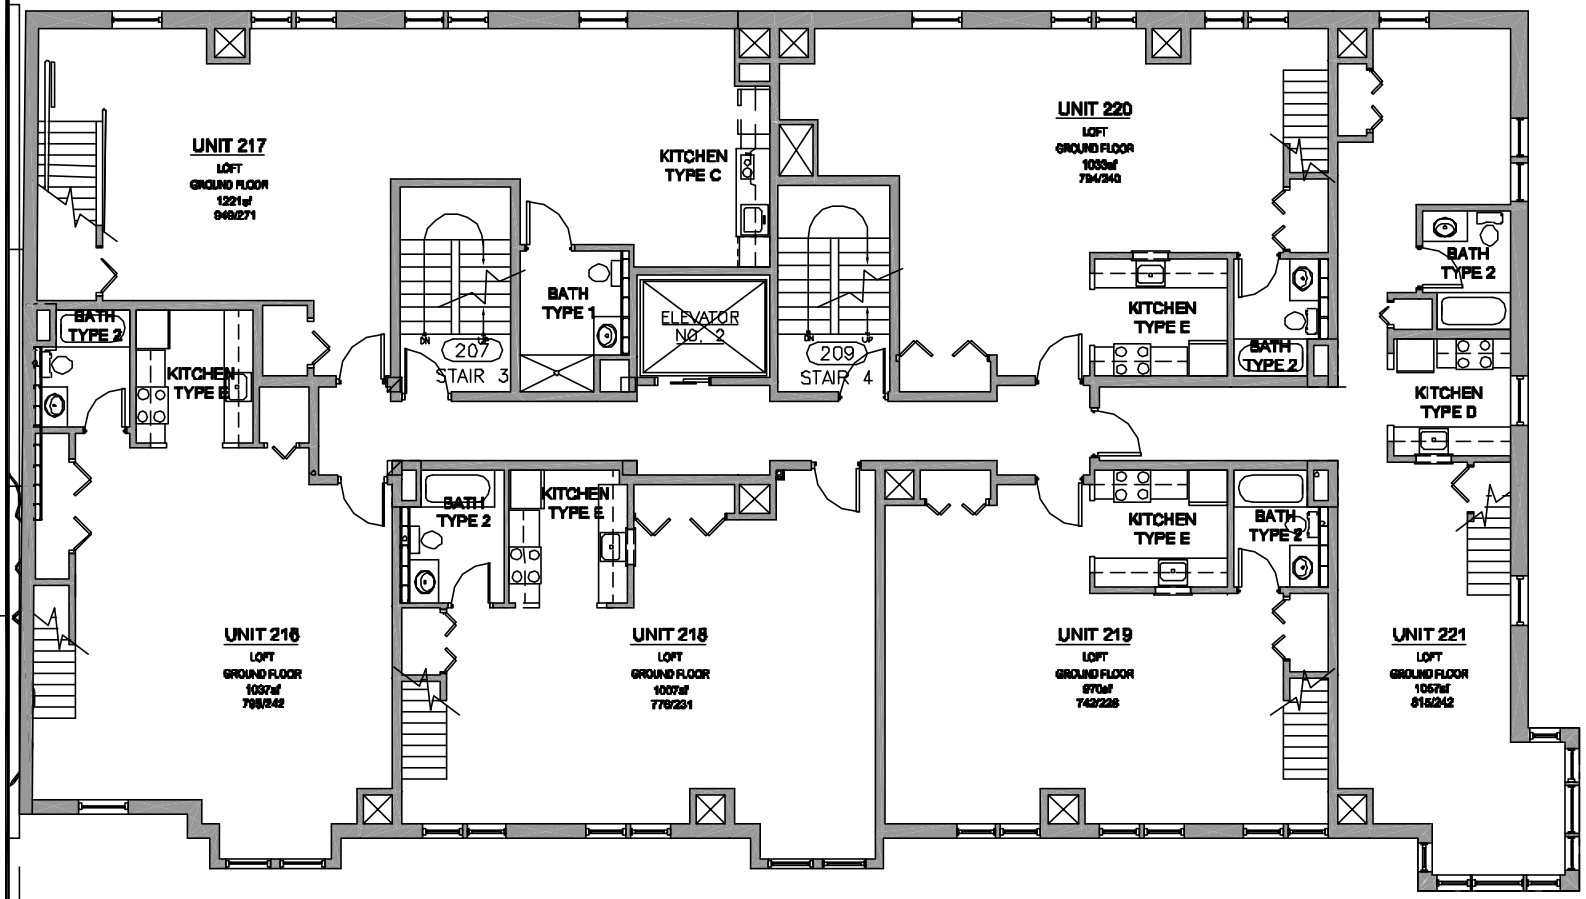

SECOND FLOOR PLAN

NEW CONSTRUCTION

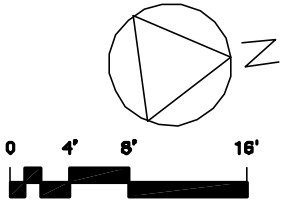

SCALE: 1/8" = 1'-0"

LOFT UNITS
FLOOR PLAN

Hotel Dartmouth

Roxbury, MA

Reference Drawing:

Addendum Number:

I C O N
architecture

Urban Design/Planning
Landscape Architecture
Architecture
Graphic Design

ICON architecture, inc.
Thirty Eight Chauncy Street
Boston, Massachusetts 02111
tel: 617/451-3333
fax: 617/451-3328
www.iconarch.com

Project No.:	
Scale:	N.T.S.
Date:	5/24/05
Drawn by:	WDB
Checked by:	
Stage:	.

Sketch Number:

SK N1