HATCH LEGEND:	SYMBOL LEGEND:
LANDSCAPE	TREES TO BE REMOVED
EXISTING LANDSCAPE	EXISTING TREES TO REMAIN
SIDEWALK	NEW TREE PLANTING
BIKE PATH	NEW SHRUB PLANTING
MIXING ZONE	

MELNEA CASS TREE COUNT

	COLUMBUS TO TREMONT	TREMONT TO KERR	KERR TO SHAWMUT	SHAWMUT TO WASHINGTON	WASHINGTON TO HARRISON	HARRISON TO ALBANY	ALBANY TO HAMPDEN	HAMPDEN TO MASS AVE.	TOTAL
TREES EXISTING	52	98	58	47	57	72	40	63	487
TREE REMOVED	0	-29	-13	-34	-28	-24	-15	-8	-151
TREES RETAINED	52	69	45	13	29	48	25	55	383
TREES PROPOSED	4	49	24	4	10	11	16	49	167
TOTAL TREES	56	118	69	17	39	59	41	104	503

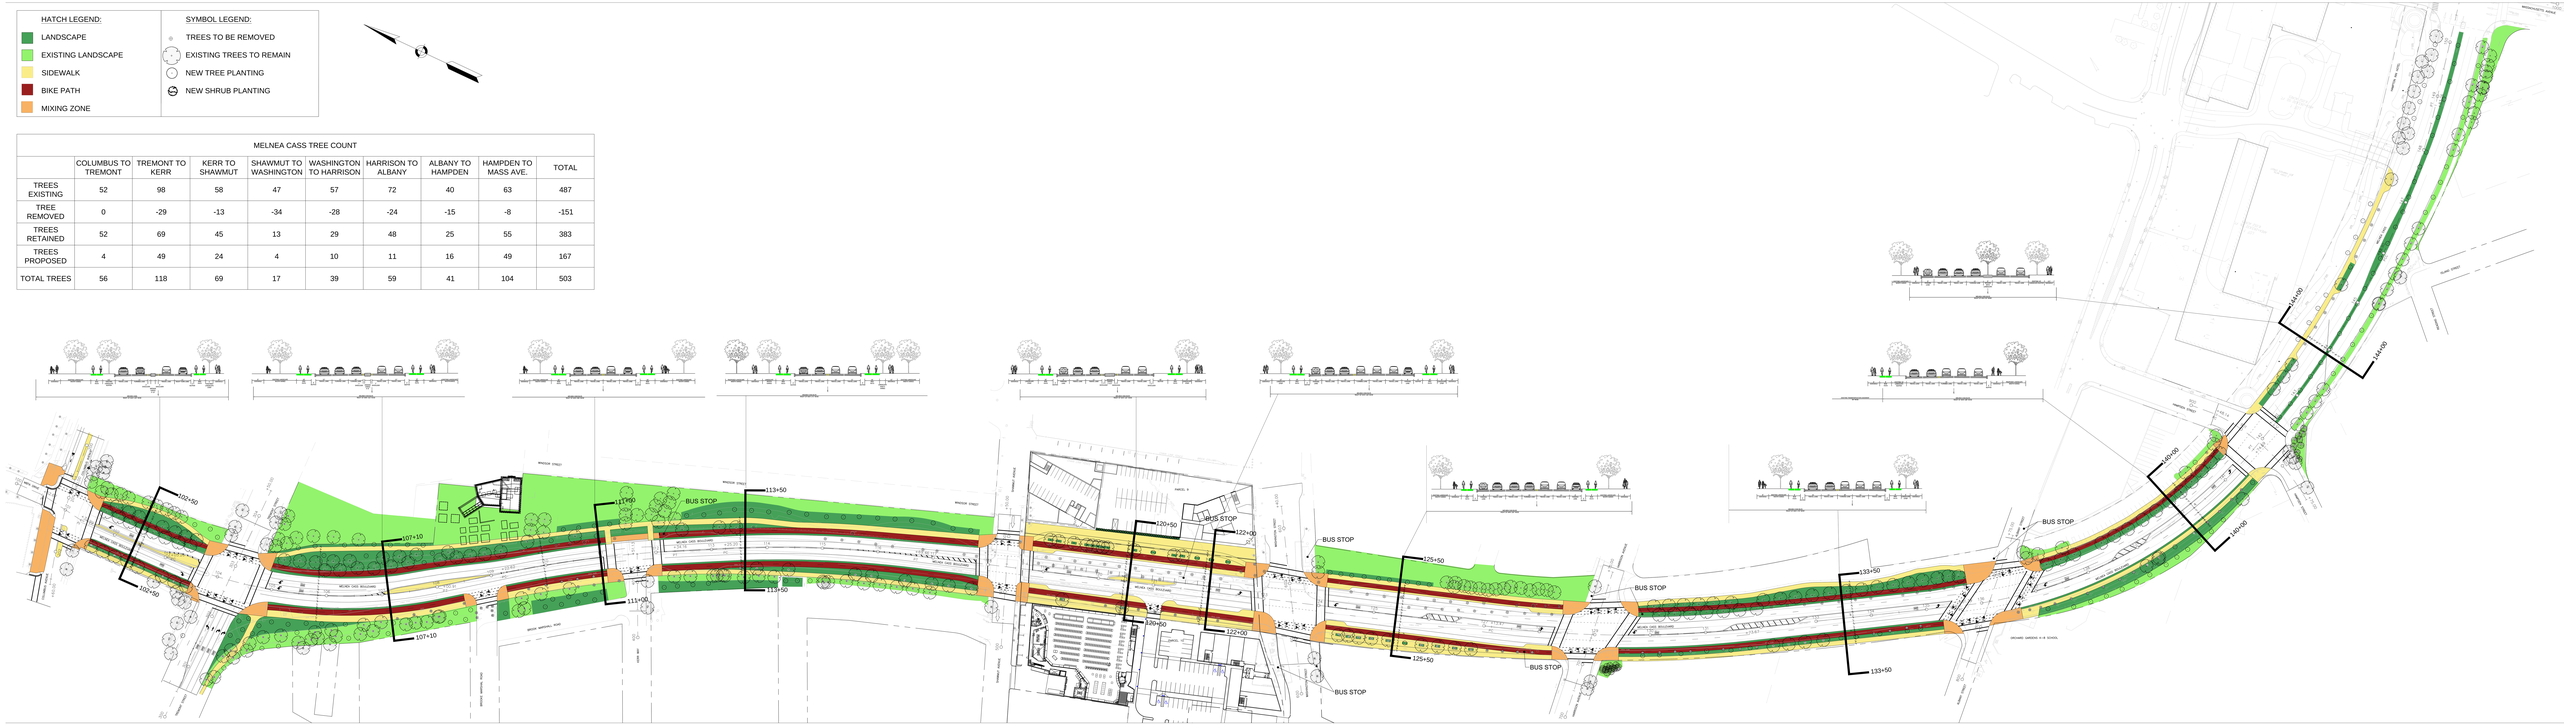

RECONSTRUCTION OF MELNEA CASS BOULEVARD

HOR. SCALE IN FEET
0 40 100 200