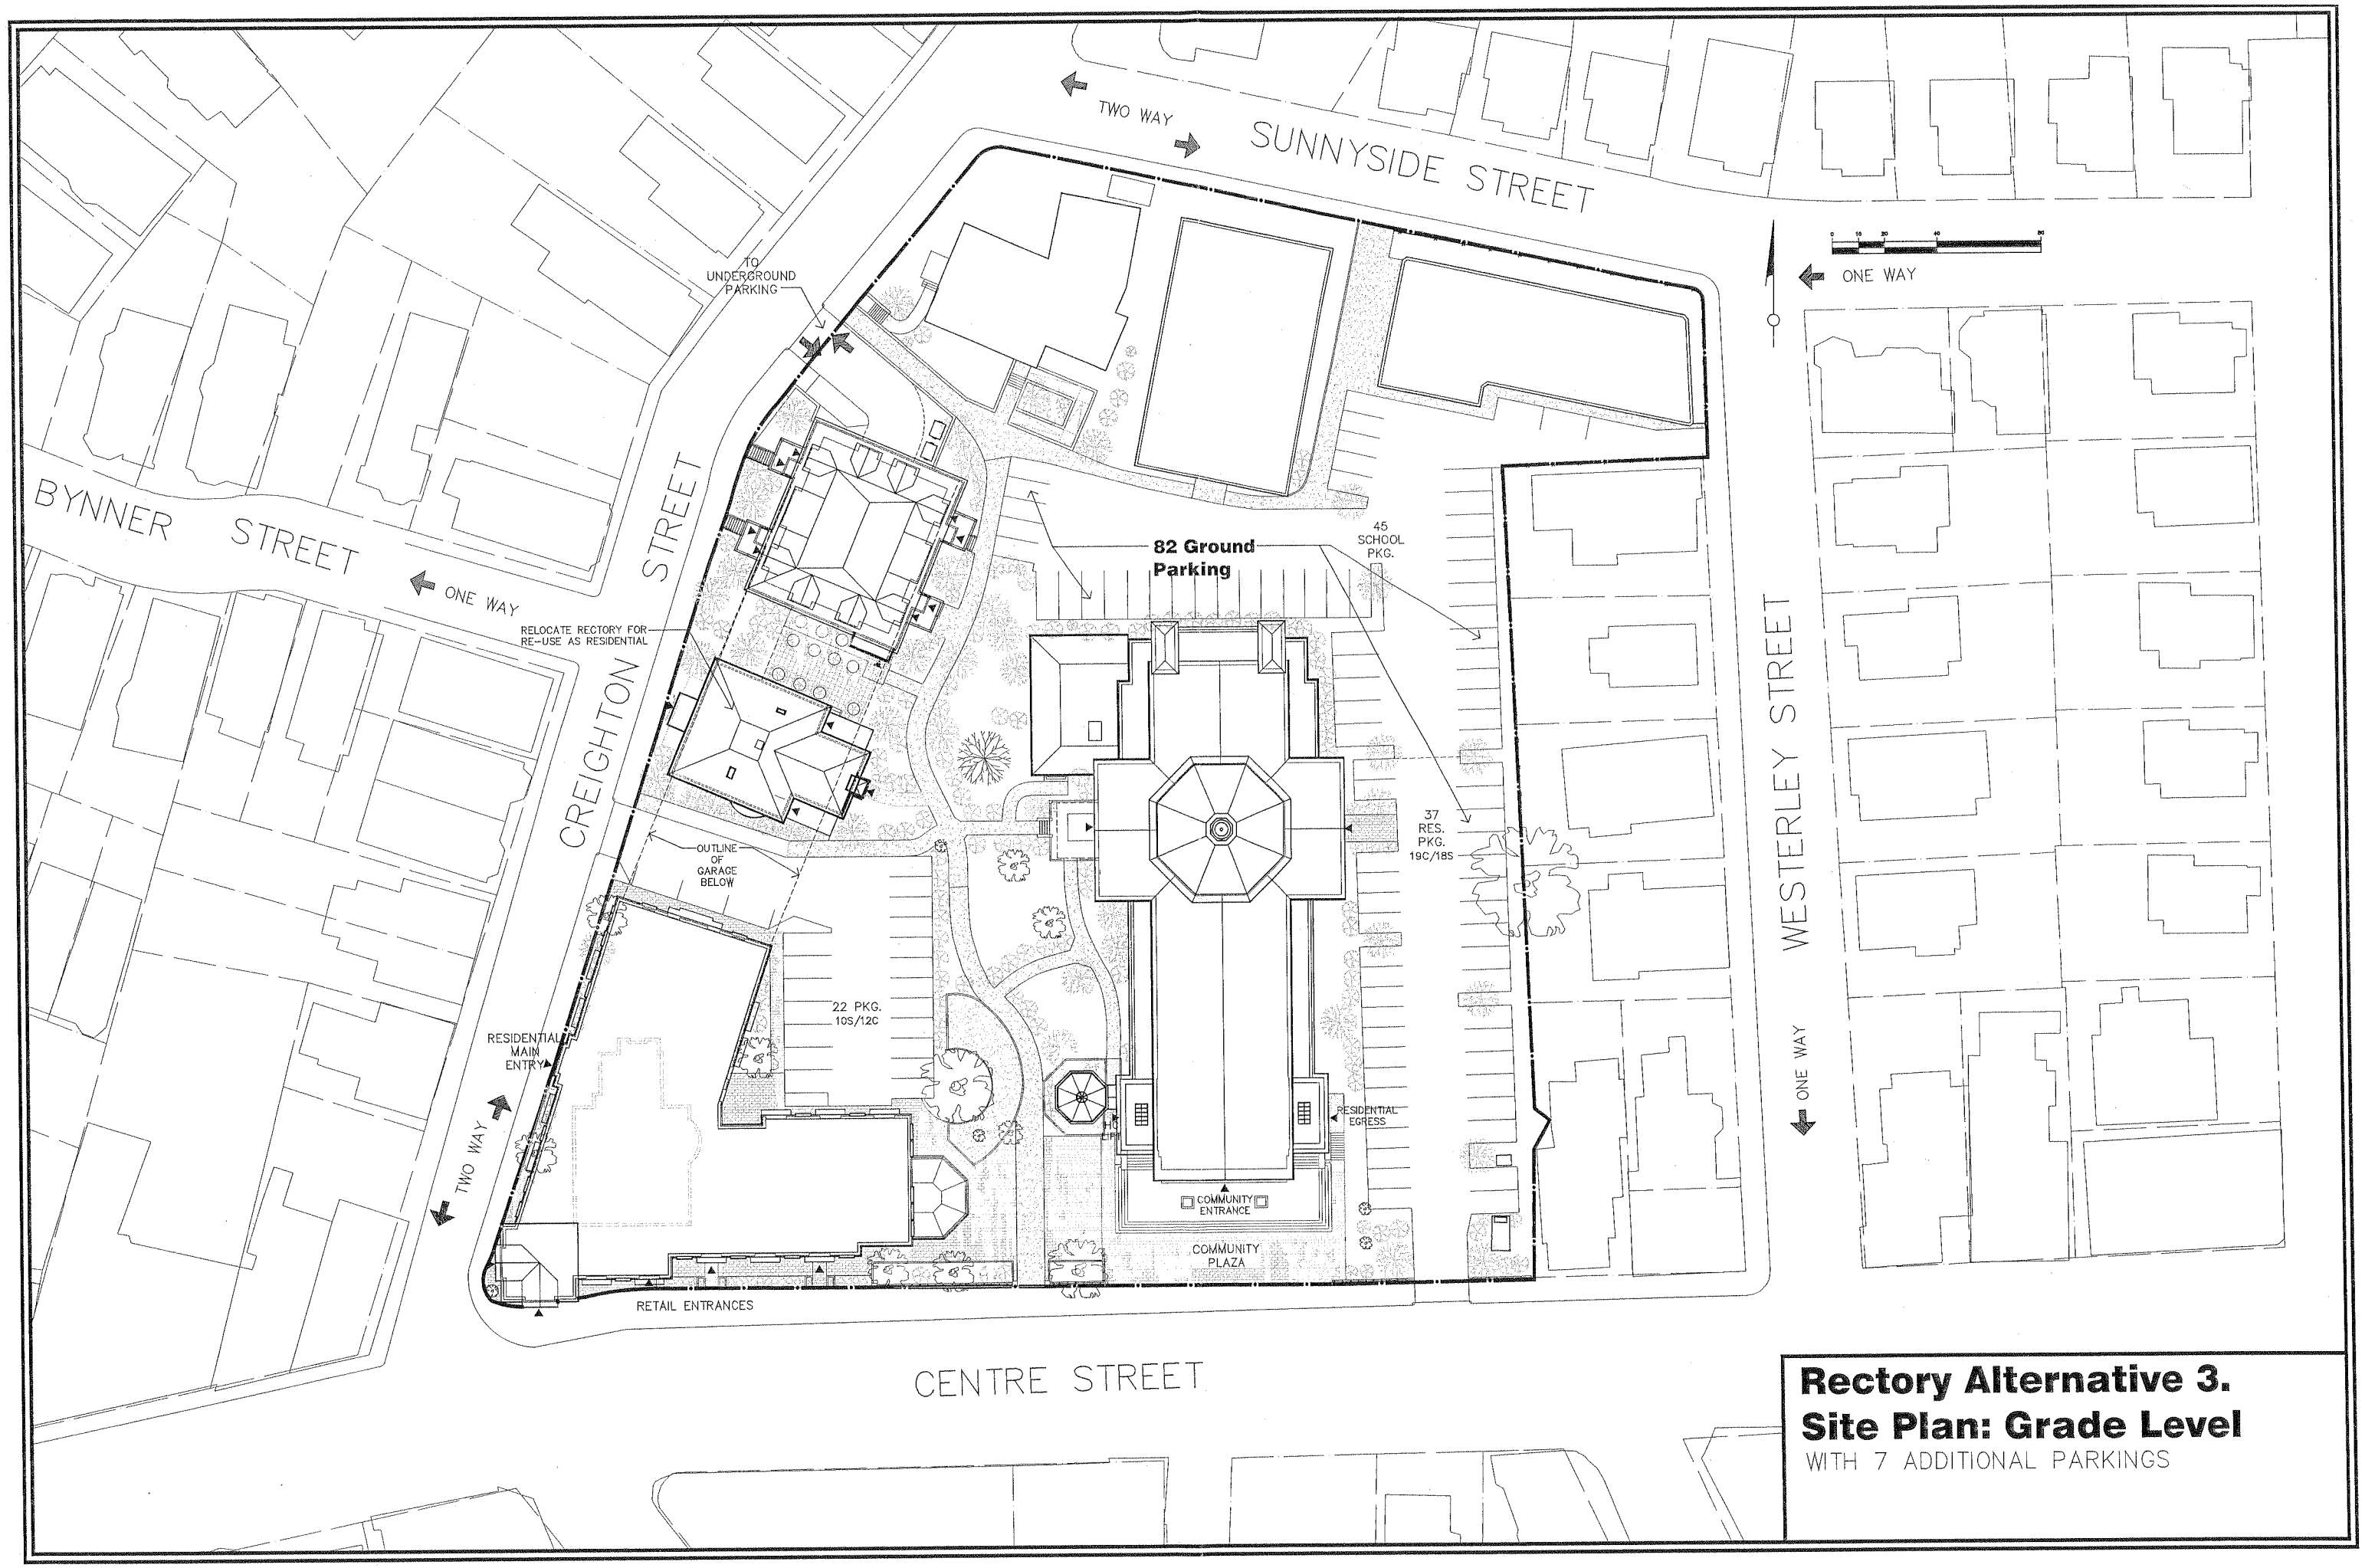

Rectory Alternative 3.
Site Plan: Grade Level
WITH 7 ADDITIONAL PARKINGS