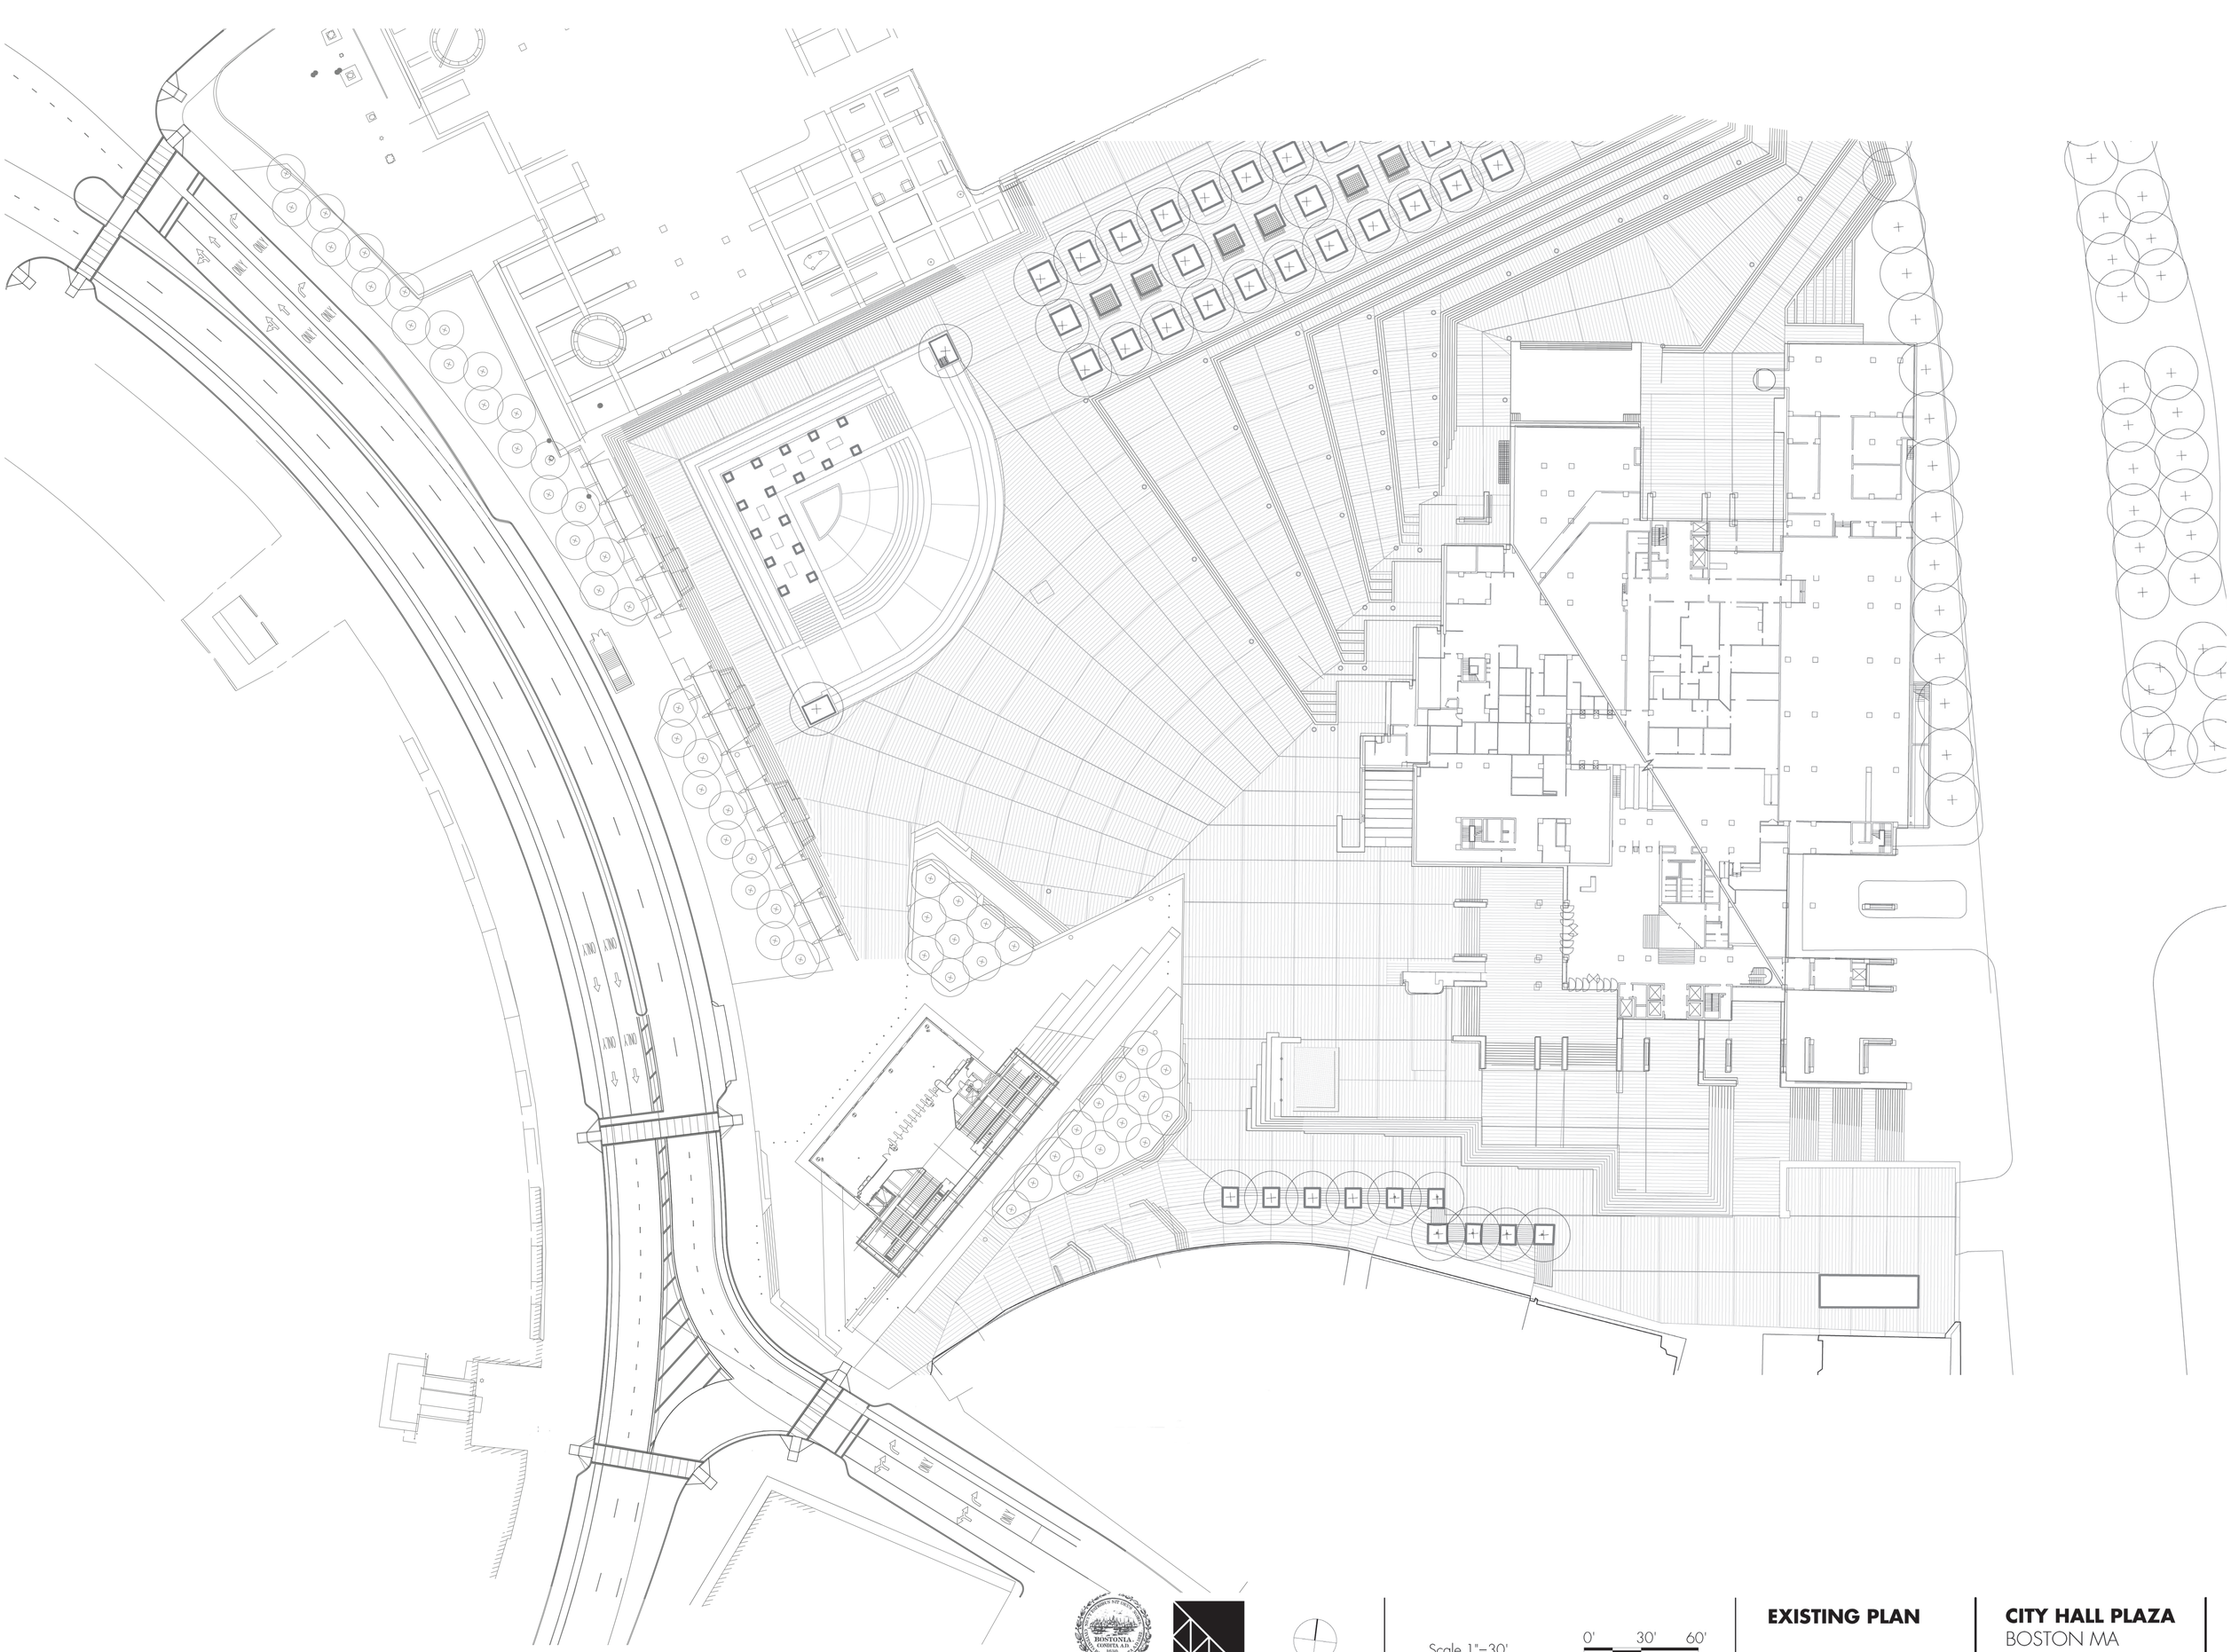

Scale 1"=30'

0' 30' 60'

EXISTING PLAN

CITY HALL PLAZA
BOSTON MA